

**Work Order ID 152912**

Monday, November 07, 2016 4:06:30 PM

**\*152912\***

Page 1

Item ID: D4034-043 Accept **\*N900040100\*** Setup Start **\*NS1\***  
Revision ID: Stop **\*NS2\***  
Item Name: Fwd Upper Rib Assembly  
Start Date: 11/15/2016 Start Qty: 2.00 **\*2\*** Cust Item ID:  
Required Date: 11/17/2016 Req'd Qty: 2.00 **\*2\*** Customer:  
Reference:

Approvals: Process Plan: **DAS 21 9-89** Date: **NOV 09 2016** Tooling: Date: Run Start **\*NR1\***  
QC: Date: SPC (Y/N): Date: Stop **\*NR2\***

| Sequence ID/<br>Work Center ID | Operation<br>Description | Set Up/<br>Run Hours | Tool ID | Tool # | Plan<br>Code | Accept<br>Qty | Reject<br>Qty | Reject<br>Number | Insp.<br>Stamp |
|--------------------------------|--------------------------|----------------------|---------|--------|--------------|---------------|---------------|------------------|----------------|
| Draw Nbr                       | Revision Nbr             |                      |         |        |              |               |               |                  |                |
| D4034                          | C                        |                      |         |        |              |               |               |                  |                |

100 Weld per dwg A/R S.S. rod Batch: **11/34/02** 0.00

**\*100\***

Large Fab Memo 0.11  
Large Fab 1- Assemble ribs to hoop and weld as per dwg DT9564  
2- Weld bushing in rib as per dwg

**DAS 43 9-89** **2x** **NOV 29 2016**

110 QC9- Inspect visual per QSI004- Fusion Welds 0.00

**\*110\***

QC Memo 0.00  
Quality Control

**DAS 24 9-89** **2** **NOV 29 2016**

120 QC5- Inspect part completeness to step on W/O 0.00

**\*120\***

QC Memo 0.01  
Quality Control

**DAS 24 9-89** **2** **NOV 29 2016**

DQA: \_\_\_\_\_ Date: \_\_\_\_\_

**WORK ORDER NON-CONFORMANCE / UPDATE**

QA Closed: \_\_\_\_\_ Date: \_\_\_\_\_

Work Order update only ☐

|   |                                     
|---|-------------------------------------|---|--------------------------------------|---|--|---|-----------------------|---|--|---|-------------------------------------|------------------------------------|--------------------------------------|------------------------------------|------------------------------------|--------------------------------------------|----------------------------------|----------------------------------------|------------------------------------|----------------------------------------------|--------------------------------|------------------------------------|------------------------------------|-----------------------------------|--|
| Work Order: _____<br><br>Part No. _____<br><br>NCR No. _____   |                                     | <b>DISPOSITION</b><br><br>Rework <input type="checkbox"/><br>Scrap <input type="checkbox"/><br>Use-as-is <input type="checkbox"/><br>Suspected Unapproved <input type="checkbox"/>   |                                      | <b>AGAINST DEPARTMENT/PROCESS</b><br><br><table style="width:100%; border: none;"> <tr> <td style="width:12.5%;">Skid-tube <input type="checkbox"/></td> <td style="width:12.5%;">Cross tube <input type="checkbox"/></td> <td style="width:12.5%;">Water Jet <input type="checkbox"/></td> <td style="width:12.5%;">Engineering <input type="checkbox"/></td> </tr> <tr> <td>Machining <input type="checkbox"/></td> <td>Small Fab <input type="checkbox"/></td> <td>Prod. Eng. Coord. <input type="checkbox"/></td> <td>Quality <input type="checkbox"/></td> </tr> <tr> <td>Thermoforming <input type="checkbox"/></td> <td>Finishing <input type="checkbox"/></td> <td>Rec/Store/Packaging <input type="checkbox"/></td> <td>Other <input type="checkbox"/></td> </tr> <tr> <td>Large Fab <input type="checkbox"/></td> <td>Composite <input type="checkbox"/></td> <td>Supplier <input type="checkbox"/></td> <td></td> </tr> </table> |  |   |                       |   |  | Skid-tube <input type="checkbox"/>   | Cross tube <input type="checkbox"/> | Water Jet <input type="checkbox"/> | Engineering <input type="checkbox"/> | Machining <input type="checkbox"/> | Small Fab <input type="checkbox"/> | Prod. Eng. Coord. <input type="checkbox"/> | Quality <input type="checkbox"/> | Thermoforming <input type="checkbox"/> | Finishing <input type="checkbox"/> | Rec/Store/Packaging <input type="checkbox"/> | Other <input type="checkbox"/> | Large Fab <input type="checkbox"/> | Composite <input type="checkbox"/> | Supplier <input type="checkbox"/> |  |
| Skid-tube <input type="checkbox"/>   | Cross tube <input type="checkbox"/> | Water Jet <input type="checkbox"/>   | Engineering <input type="checkbox"/> |   |  
| Machining <input type="checkbox"/>   | Small Fab <input type="checkbox"/>  | Prod. Eng. Coord. <input type="checkbox"/>   | Quality <input type="checkbox"/>     |   |  
| Thermoforming <input type="checkbox"/>   | Finishing <input type="checkbox"/>  | Rec/Store/Packaging <input type="checkbox"/>   | Other <input type="checkbox"/>       |   |  
| Large Fab <input type="checkbox"/>   | Composite <input type="checkbox"/>  | Supplier <input type="checkbox"/>   |                                      |   
| Date :   |                                     | Step #:   |                                      | QTY Effective :   |  |   | MRB (QSI042) Approval |   |  |   |                                     |                                    |                                      |                                    |                                    |                                            |                                  |                                        |                                    |                                              |                                |                                    |                                    |                                   |  |
| Description Work Order Deviation   |                                     |   |                                      | Disposition   |  |   |                       | Completed By   |  |   |                                     |                                    |                                      |                                    |                                    |                                            |                                  |                                        |                                    |                                              |                                |                                    |                                    |                                   |  |
|   |                                     |   |                                      |   |  |   |                       | Lead hand / Supervisor Approval Verification   |  |   |                                     |                                    |                                      |                                    |                                    |                                            |                                  |                                        |                                    |                                              |                                |                                    |                                    |                                   |  |
|   |                                     
|   |                                     |   |                                      |   |  |   |                       |   |  | QC / QA Coordinator Approval   |                                     |                                    |                                      |                                    |                                    |                                            |                                  |                                        |                                    |                                              |                                |                                    |                                    |                                   |  |
| Root Cause   |                                     |   |                                      | FAULT CATEGORY   |  |   
| Environment <input type="checkbox"/><br>Design <input type="checkbox"/><br>Doc/Data <input type="checkbox"/><br>Equip/Tooling <input type="checkbox"/><br>Handling/Pre <input type="checkbox"/><br>Material <input type="checkbox"/><br>Internal Transport <input type="checkbox"/><br>Tribal Knowledge <input type="checkbox"/><br>LOA <input type="checkbox"/><br>Substation <input type="checkbox"/><br>Past Expiry Date <input type="checkbox"/><br>Misidentified <input type="checkbox"/> |                                     | No Re-verification <input type="checkbox"/><br>Operator <input type="checkbox"/><br>Offset/Setup <input type="checkbox"/><br>Supplier <input type="checkbox"/><br>Training <input type="checkbox"/><br>Use for Testing <input type="checkbox"/><br>Poor Information <input type="checkbox"/><br>Rushing <input type="checkbox"/><br>Product Improvement <input type="checkbox"/><br>Process Improvement <input type="checkbox"/><br>Manufacturing Process <input type="checkbox"/><br>Past Due <input type="checkbox"/> |                                      | Pressure/Forced <input type="checkbox"/><br>Bending <input type="checkbox"/><br>Centre Not Concentric <input type="checkbox"/><br>Cracks <input type="checkbox"/><br>Crimp/Kink/Ripple/Wave <input type="checkbox"/><br>Cuffs <input type="checkbox"/><br>Crushing <input type="checkbox"/><br>Heat Treat <input type="checkbox"/><br>Wave/Twist in Tube <input type="checkbox"/><br>Marks/Chatter <input type="checkbox"/>   |  | Temperature/Cure <input type="checkbox"/><br>Set-up <input type="checkbox"/><br>BOM/Route <input type="checkbox"/><br>Broken/Damage/Defect <input type="checkbox"/><br>Inspection Incomplete/Unqualified <input type="checkbox"/><br>Contamination <input type="checkbox"/><br>Countersink <input type="checkbox"/><br>Cut Too Short <input type="checkbox"/><br>Instructions Incomplete/Unclear <input type="checkbox"/><br>Drill Holes <input type="checkbox"/> |                       | Power Loss/Surge <input type="checkbox"/><br>Folio/Program <input type="checkbox"/><br>Grain <input type="checkbox"/><br>Weld <input type="checkbox"/><br>Wrong Stock Pulled <input type="checkbox"/><br>Out of Sequence <input type="checkbox"/><br>Off-set <input type="checkbox"/><br>Mislabeled <input type="checkbox"/><br>Fit/Function <input type="checkbox"/><br>Misaligned/off center <input type="checkbox"/> |  | Positioned Wrong <input type="checkbox"/><br>Outside Dimensions <input type="checkbox"/><br>Over/Under tolerance <input type="checkbox"/><br>Part Incorrect <input type="checkbox"/><br>Part Lost/Missing <input type="checkbox"/><br>Part Moved <input type="checkbox"/><br>Drawing <input type="checkbox"/><br>Finish <input type="checkbox"/><br>Misread <input type="checkbox"/><br>Turning Sequence <input type="checkbox"/> |                                     |                                    |                                      |                                    |                                    |                                            |                                  |                                        |                                    |                                              |                                |                                    |                                    |                                   |  |
| OTHER :   |                                     |   

**Work Order ID 152912**

Monday, November 07, 2016 4:06:30 PM

**\*152912\***

Page 2

Item ID: D4034-043 Accept **\*N900040100\*** Setup Start **\*NS1\***  
Revision ID: Stop **\*NS2\***  
Item Name: Fwd Upper Rib Assembly  
Start Date: 11/15/2016 Start Qty: 2.00 **\*2\*** Cust Item ID:  
Required Date: 11/17/2016 Req'd Qty: 2.00 **\*2\*** Customer:  
Reference:

Approvals: Process Plan: \_\_\_\_\_ Date: \_\_\_\_\_ Tooling: \_\_\_\_\_ Date: \_\_\_\_\_ Run Start **\*NR1\***  
QC: \_\_\_\_\_ Date: \_\_\_\_\_ SPC (Y/N): \_\_\_\_\_ Date: \_\_\_\_\_ Stop **\*NR2\***

| Sequence ID/<br>Work Center ID | Operation<br>Description                            | Set Up/<br>Run Hours | Tool ID | Tool # | Plan<br>Code | Accept<br>Qty | Reject<br>Qty | Reject<br>Number  | Insp.<br>Stamp |
|--------------------------------|-----------------------------------------------------|----------------------|---------|--------|--------------|---------------|---------------|-------------------|----------------|
| 130                            | Identify as per dwg & Stock Location: <i>www 04</i> | 0.00                 |         |        |              |               |               |                   |                |
| <b>*130*</b>                   |                                                     |                      |         |        |              |               |               |                   |                |
| Packaging                      | Memo                                                | 0.00                 |         |        |              | <i>2x</i>     |               | DAS<br>43<br>9-89 | NOV 29 2016    |
| Packaging                      | LOCATION: WA004                                     |                      |         |        |              |               |               |                   |                |
| 140                            | QC21- Final Inspection - Work Order Release         | 0.00                 |         |        |              |               |               |                   |                |
| <b>*140*</b>                   |                                                     |                      |         |        |              |               |               |                   |                |
| QC                             | Memo                                                | 0.03                 |         |        |              |               |               | DAS<br>21<br>9-89 | NOV 30 2016    |
| Quality Control                |                                                     |                      |         |        |              |               |               |                   |                |

*16-11-29*



DQA: \_\_\_\_\_ Date: \_\_\_\_\_



## WORK ORDER NON-CONFORMANCE / UPDATE

QA Closed: \_\_\_\_\_ Date: \_\_\_\_\_

Work Order update only ☐

| |
|---|
| Work Order: _____<br><br>Part No. _____<br><br>NCR No. _____                                                                  |                                             | <b>DISPOSITION</b><br><br>Rework <input type="checkbox"/><br>Scrap <input type="checkbox"/><br>Use-as-is <input type="checkbox"/><br>Suspected Unapproved <input type="checkbox"/> |                                           | <b>AGAINST DEPARTMENT/PROCESS</b><br><br><div style="display: flex; justify-content: space-between;"> <div>           Skid-tube <input type="checkbox"/><br/>           Machining <input type="checkbox"/><br/>           Thermoforming <input type="checkbox"/><br/>           Large Fab <input type="checkbox"/> </div> <div>           Cross tube <input type="checkbox"/><br/>           Small Fab <input type="checkbox"/><br/>           Finishing <input type="checkbox"/><br/>           Composite <input type="checkbox"/> </div> <div>           Water Jet <input type="checkbox"/><br/>           Prod. Eng. Coord. <input type="checkbox"/><br/>           Rec/Store/Packaging <input type="checkbox"/><br/>           Supplier <input type="checkbox"/> </div> <div>           Engineering <input type="checkbox"/><br/>           Quality <input type="checkbox"/><br/>           Other <input type="checkbox"/> </div> </div> | |
| Date :   |                                             | Step #:   |                                           | QTY Effective :   |                                           |                                 | MRB (QSI042) Approval             | |
| Description Work Order Deviation                                                                                              |                                             |   |                                           | Disposition   |                                           |                                 |                                   | Completed By                                 | |
| <div style="position: absolute; top: 450px; left: 20px; color: blue; opacity: 0.5;">             305 2 5 VOM           </div> |                                             |   |                                           |   |                                           |                                 |                                   | Lead hand / Supervisor Approval Verification | |
|   |                                             |   |                                           |   |                                           |                                 |                                   | QC / QA Coordinator Approval                 | |
| |
| <b>Root Cause</b>   |                                             | <b>FAULT CATEGORY</b>   | |
| Environment <input type="checkbox"/>                                                                                          | No Re-verification <input type="checkbox"/> | Pressure/Forced <input type="checkbox"/>   | Temperature/Cure <input type="checkbox"/> | Power Loss/Surge <input type="checkbox"/>   | Positioned Wrong <input type="checkbox"/> | Design <input type="checkbox"/> | Operator <input type="checkbox"/> | Bending <input type="checkbox"/>             | Set-up <input type="checkbox"/> | Folio/Program <input type="checkbox"/> | Outside Dimensions <input type="checkbox"/> | Doc/Data <input type="checkbox"/> | Offset/Setup <input type="checkbox"/> | Centre Not Concentric <input type="checkbox"/> | BOM/Route <input type="checkbox"/> | Grain <input type="checkbox"/> | Over/Under tolerance <input type="checkbox"/> | Equip/Tooling <input type="checkbox"/> | Supplier <input type="checkbox"/> | Cracks <input type="checkbox"/> | Broken/Damage/Defect <input type="checkbox"/> | Weld <input type="checkbox"/> | Part Incorrect <input type="checkbox"/> | Handling/Pre <input type="checkbox"/> | Training <input type="checkbox"/> | Crimp/Kink/Ripple/Wave <input type="checkbox"/> | Inspection Incomplete/Unqualified <input type="checkbox"/> | Wrong Stock Pulled <input type="checkbox"/> | Part Lost/Missing <input type="checkbox"/> | Material <input type="checkbox"/> | Use for Testing <input type="checkbox"/> | Cuffs <input type="checkbox"/> | Contamination <input type="checkbox"/> | Out of Sequence <input type="checkbox"/> | Part Moved <input type="checkbox"/> | Internal Transport <input type="checkbox"/> | Poor Information <input type="checkbox"/> | Crushing <input type="checkbox"/> | Countersink <input type="checkbox"/> | Off-set <input type="checkbox"/> | Drawing <input type="checkbox"/> | Tribal Knowledge <input type="checkbox"/> | Rushing <input type="checkbox"/> | Heat Treat <input type="checkbox"/> | Cut Too Short <input type="checkbox"/> | Mislabeled <input type="checkbox"/> | Finish <input type="checkbox"/> | LOA <input type="checkbox"/> | Product Improvement <input type="checkbox"/> | Wave/Twist in Tube <input type="checkbox"/> | Instructions Incomplete/Unclear <input type="checkbox"/> | Fit/Function <input type="checkbox"/> | Misread <input type="checkbox"/> | Substation <input type="checkbox"/> | Process Improvement <input type="checkbox"/> | Marks/Chatter <input type="checkbox"/> | Drill Holes <input type="checkbox"/> | Misaligned/off center <input type="checkbox"/> | Turning Sequence <input type="checkbox"/> | Past Expiry Date <input type="checkbox"/> | Manufacturing Process <input type="checkbox"/> | OTHER : _____ |  |  |  |
| Misidentified <input type="checkbox"/>                                                                                        | Past Due <input type="checkbox"/>           | |

Monday, November 07, 2016 4:06:29 PM

**\*152912\***

**\*D4034-043\***

**Required Date:** 11/17/2016

**Required Qty: 2.00**

**Comments:** IPP RevA: new issue DD 09.11.23 verified by:EC  
per dwg revA 10.03.15 verified by:EC  
PER DWG REV.B DD VEF:EC  
REV.pc1 DD VEF:JLM  
VER:FJS

| Component Item ID/<br>Item Name        | Replacement<br>Item ID | Mfg/<br>Purch | Bin<br>Item | Primary<br>Location | Last<br>Location | Route<br>Seq ID | Unit of<br>Measure | Qty on<br>Hand  | Qty per Kit | Total<br>Qty | Qty<br>Issued | Date<br>Issued | Status |
|----------------------------------------|------------------------|---------------|-------------|---------------------|------------------|-----------------|--------------------|-----------------|-------------|--------------|---------------|----------------|--------|
| D4021-7<br><b>*D4021-7*</b><br>Hoop    |                        | Manufactured  | No          |                     |                  | 100             | Each               | 0.0000          | 1           | 2            |               | NOV 29 2016    |        |
| D4021-9<br><b>*D4021-9*</b><br>Bushing |                        | Manufactured  | No          |                     |                  | 100             | Each               | 24.0000         | 4           | 8            |               | NOV 29 2016    |        |
|                                        |                        |               |             | <u>Location</u>     |                  | <u>Loc Qty</u>  |                    | <u>Loc Code</u> |             |              |               |                |        |
|                                        |                        |               |             | WA004               |                  | 24              |                    |                 |             |              |               |                |        |
|                                        |                        |               |             | 145800              |                  | 3               |                    |                 |             |              |               |                |        |
|                                        |                        |               |             | 147436              |                  | 21              |                    |                 |             |              |               |                |        |
| D4034-1<br><b>*D4034-1*</b><br>Rib     |                        | Manufactured  | No          |                     |                  | 100             | Each               | 20.0000         | 1           | 2            |               | NOV 29 2016    |        |
|                                        |                        |               |             | <u>Location</u>     |                  | <u>Loc Qty</u>  |                    | <u>Loc Code</u> |             |              |               |                |        |
|                                        |                        |               |             | WA004               |                  | 20              |                    |                 |             |              |               |                |        |
|                                        |                        |               |             | 152155              |                  | 12              |                    |                 |             |              |               |                |        |
|                                        |                        |               |             | 152156              |                  | 8               |                    |                 |             |              |               |                |        |
| D4034-3<br><b>*D4034-3*</b><br>Rib     |                        | Manufactured  | No          |                     |                  | 100             | Each               | 1.0000          | 1           | 2            |               | NOV 29 2016    |        |
|                                        |                        |               |             | <u>Location</u>     |                  | <u>Loc Qty</u>  |                    | <u>Loc Code</u> |             |              |               |                |        |
|                                        |                        |               |             | WA004               |                  | 1               |                    |                 |             |              |               |                |        |
|                                        |                        |               |             | 150384              |                  | 1               |                    |                 |             |              |               |                |        |

DQA: \_\_\_\_\_ Date: \_\_\_\_\_



## WORK ORDER NON-CONFORMANCE / UPDATE


QA Closed: \_\_\_\_\_ Date: \_\_\_\_\_

Work Order update only ☐


|   |   |   |   |   |                                        |  |
|---|---|---|---|---|----------------------------------------|--|
| Work Order: _____<br><br>Part No. _____<br><br>NCR No. _____   | <b>DISPOSITION</b><br><br>Rework <input type="checkbox"/><br>Scrap <input type="checkbox"/><br>Use-as-is <input type="checkbox"/><br>Suspected Unapproved <input type="checkbox"/>   | <b>AGAINST DEPARTMENT/PROCESS</b><br><br><div style="display: flex; justify-content: space-between;"> <div>           Skid-tube <input type="checkbox"/><br/>           Machining <input type="checkbox"/><br/>           Thermoforming <input type="checkbox"/><br/>           Large Fab <input type="checkbox"/> </div> <div>           Cross tube <input type="checkbox"/><br/>           Small Fab <input type="checkbox"/><br/>           Finishing <input type="checkbox"/><br/>           Composite <input type="checkbox"/> </div> <div>           Water Jet <input type="checkbox"/><br/>           Prod. Eng. Coord. <input type="checkbox"/><br/>           Rec/Store/Packaging <input type="checkbox"/><br/>           Supplier <input type="checkbox"/> </div> <div>           Engineering <input type="checkbox"/><br/>           Quality <input type="checkbox"/><br/>           Other <input type="checkbox"/> </div> </div> |   |   |                                        |  |
| Date : _____   | Step #: _____   | QTY Effective : _____   |   | MRB (QSI042) Approval   |                                        |  |
| Description Work Order Deviation   |   | Disposition   |   | Completed By   |                                        |  |
|   |   |   |   | Lead hand / Supervisor Approval Verification   |                                        |  |
|   |   |   |   | QC / QA Coordinator Approval   |                                        |  |
|   |   |   |   |   |                                        |  |
| Root Cause   |   | FAULT CATEGORY   |   |   |                                        |  |
| <div style="display: flex;"> <div style="flex: 1;">           Environment <input type="checkbox"/><br/>           Design <input type="checkbox"/><br/>           Doc/Data <input type="checkbox"/><br/>           Equip/Tooling <input type="checkbox"/><br/>           Handling/Pre <input type="checkbox"/><br/>           Material <input type="checkbox"/><br/>           Internal Transport <input type="checkbox"/><br/>           Tribal Knowledge <input type="checkbox"/><br/>           LOA <input type="checkbox"/><br/>           Substation <input type="checkbox"/><br/>           Past Expiry Date <input type="checkbox"/><br/>           Misidentified <input type="checkbox"/> </div> <div style="flex: 1;">           No Re-verification <input type="checkbox"/><br/>           Operator <input type="checkbox"/><br/>           Offset/Setup <input type="checkbox"/><br/>           Supplier <input type="checkbox"/><br/>           Training <input type="checkbox"/><br/>           Use for Testing <input type="checkbox"/><br/>           Poor Information <input type="checkbox"/><br/>           Rushing <input type="checkbox"/><br/>           Product Improvement <input type="checkbox"/><br/>           Process Improvement <input type="checkbox"/><br/>           Manufacturing Process <input type="checkbox"/><br/>           Past Due <input type="checkbox"/> </div> </div> | Pressure/Forced <input type="checkbox"/><br>Bending <input type="checkbox"/><br>Centre Not Concentric <input type="checkbox"/><br>Cracks <input type="checkbox"/><br>Crimp/Kink/Ripple/Wave <input type="checkbox"/><br>Cuffs <input type="checkbox"/><br>Crushing <input type="checkbox"/><br>Heat Treat <input type="checkbox"/><br>Wave/Twist in Tube <input type="checkbox"/><br>Marks/Chatter <input type="checkbox"/> | Temperature/Cure <input type="checkbox"/><br>Set-up <input type="checkbox"/><br>BOM/Route <input type="checkbox"/><br>Broken/Damage/Defect <input type="checkbox"/><br>Inspection Incomplete/Unqualified <input type="checkbox"/><br>Contamination <input type="checkbox"/><br>Countersink <input type="checkbox"/><br>Cut Too Short <input type="checkbox"/><br>Instructions Incomplete/Unclear <input type="checkbox"/><br>Drill Holes <input type="checkbox"/>   | Power Loss/Surge <input type="checkbox"/><br>Folio/Program <input type="checkbox"/><br>Grain <input type="checkbox"/><br>Weld <input type="checkbox"/><br>Wrong Stock Pulled <input type="checkbox"/><br>Out of Sequence <input type="checkbox"/><br>Off-set <input type="checkbox"/><br>Misabeled <input type="checkbox"/><br>Fit/Function <input type="checkbox"/><br>Misaligned/off center <input type="checkbox"/> | Positioned Wrong <input type="checkbox"/><br>Outside Dimensions <input type="checkbox"/><br>Over/Under tolerance <input type="checkbox"/><br>Part Incorrect <input type="checkbox"/><br>Part Lost/Missing <input type="checkbox"/><br>Part Moved <input type="checkbox"/><br>Drawing <input type="checkbox"/><br>Finish <input type="checkbox"/><br>Misread <input type="checkbox"/><br>Turning Sequence <input type="checkbox"/> | OTHER : <input type="checkbox"/> _____ |  |



| ITEM | QTY<br>-041 | QTY<br>-043 | P/N       | DESCRIPTION        |
|------|-------------|-------------|-----------|--------------------|
|      | X           |             | D4034-041 | AFT UPPER RIB ASSY |
|      |             | X           | D4034-043 | FWD UPPER RIB ASSY |
| 1    | 1           | 1           | D4034-1   | RIB                |
| 2    | 1           | 1           | D4034-3   | RIB                |
| 3    | 1           | 1           | D4021-7   | HOOP               |
| 4    | 4           | 4           | D4021-9   | BUSHING            |

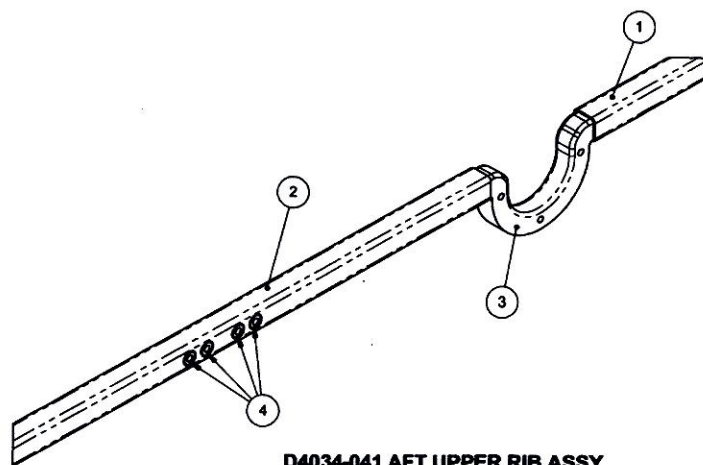

**D4034-041 AFT UPPER RIB ASSY**

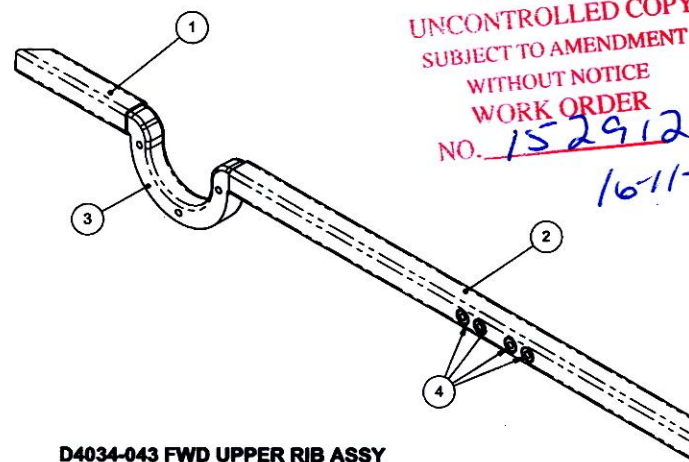


**D4034-043 FWD UPPER RIB ASSY**

SHOP COPY  
RETURN TO  
ENGINEERING  
UNCONTROLLED COPY  
SUBJECT TO AMENDMENT  
WITHOUT NOTICE  
WORK ORDER  
NO. 152912 MJS  
1611-09

**RELEASED**  
2013-06-20  
AM

|            |          |   |              |
|------------|----------|---|--------------|
| DESIGN     | AJS      | <b>DART AEROSPACE LTD</b><br>HAWKESBURY, ONTARIO, CANADA   |              |
| DRAWN      | AJS      |   |              |
| CHECKED    | A.P.     | DRAWING NO.   | REV. C       |
| MFG. APPR. | DS       | D4034   | SHEET 1 OF 3 |
| APPROVED   | DS       | TITLE   | SCALE        |
| DE APPR.   | DS       | UPPER RIB ASSY, BASKET BASE   | NTS          |
| DATE       | 13.03.13 | COPYRIGHT © 2010 BY DART AEROSPACE LTD<br>THIS DOCUMENT IS PRIVATE AND CONFIDENTIAL, AND IS SUPPLIED ON THE EXPRESS CONDITION THAT IT IS<br>NOT TO BE USED FOR ANY PURPOSES OR COPIED OR COMMUNICATED TO ANY OTHER PERSON WITHOUT<br>WRITTEN PERMISSION FROM DART AEROSPACE LTD. |              |

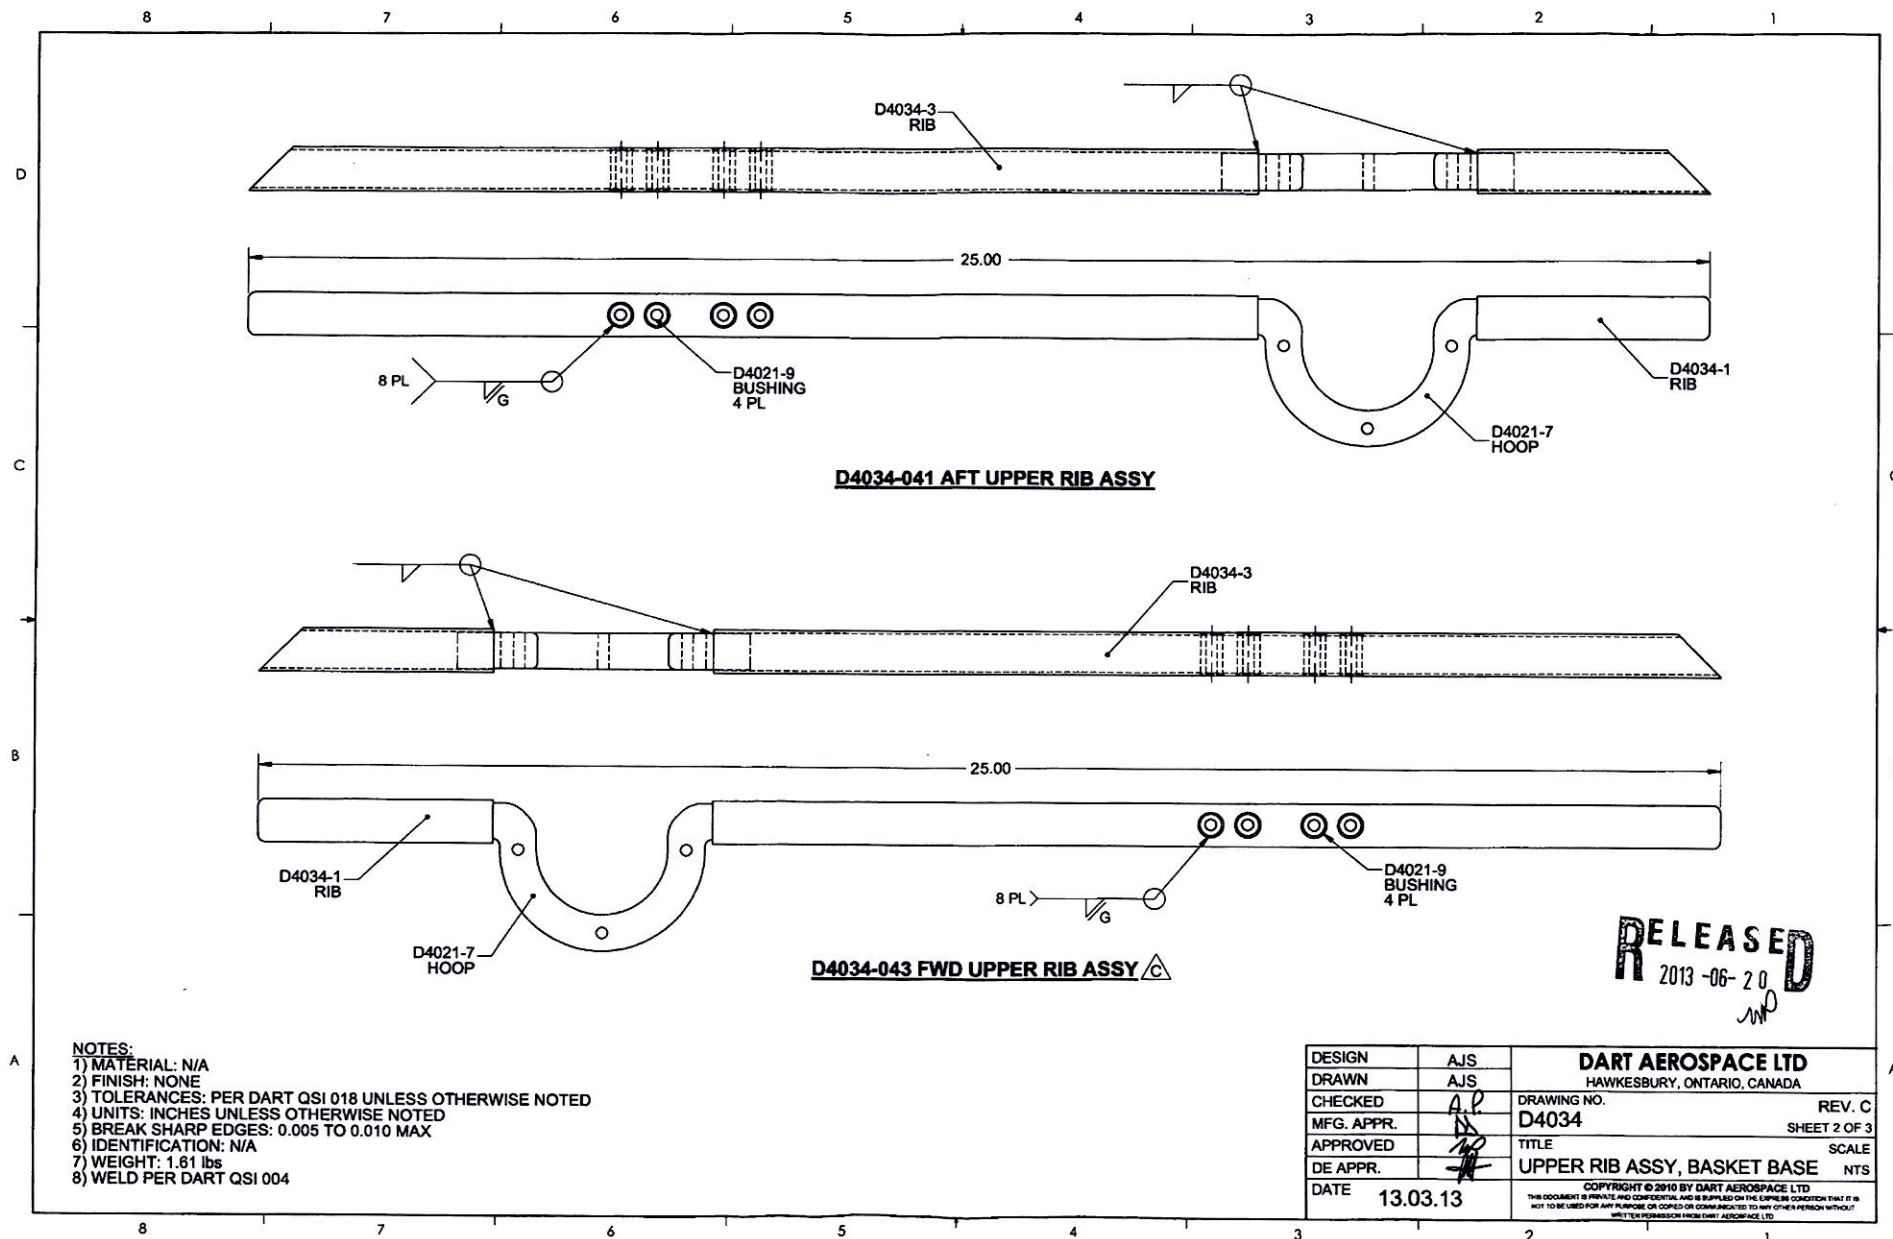


**NOTES:**

- 1) MATERIAL: N/A
- 2) FINISH: NONE
- 3) TOLERANCES: PER DART QSI 018 UNLESS OTHERWISE NOTED
- 4) UNITS: INCHES UNLESS OTHERWISE NOTED
- 5) BREAK SHARP EDGES: 0.005 TO 0.010 MAX
- 6) IDENTIFICATION: N/A
- 7) WEIGHT: 1.61 lbs
- 8) WELD PER DART QSI 004


|            |                    |                                                          |        |
|------------|--------------------|----------------------------------------------------------|--------|
| DESIGN     | AJS                | <b>DART AEROSPACE LTD</b><br>HAWKESBURY, ONTARIO, CANADA |        |
| DRAWN      | AJS                |                                                          |        |
| CHECKED    | A.P.               | DRAWING NO.<br><b>D4034</b>                              | REV. C |
| MFG. APPR. | <i>[Signature]</i> | SHEET 2 OF 3                                             |        |
| APPROVED   | <i>[Signature]</i> | TITLE                                                    | SCALE  |
| DE APPR.   | <i>[Signature]</i> | <b>UPPER RIB ASSY, BASKET BASE</b>                       |        |
| DATE       | 13.03.13           | NTS                                                      |        |

COPYRIGHT © 2010 BY DART AEROSPACE LTD  
THIS DOCUMENT IS PRIVATE AND CONFIDENTIAL AND IS SUPPLIED ON THE EXPRESS CONDITION THAT IT IS  
NOT TO BE USED FOR ANY PURPOSE OR COPIED OR COMMUNICATED TO ANY OTHER PERSON WITHOUT  
WRITTEN PERMISSION FROM DART AEROSPACE LTD.




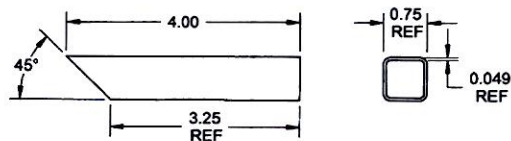

**D4034-1 RIB**

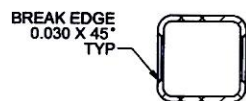

**SECTION A-A C3-3**

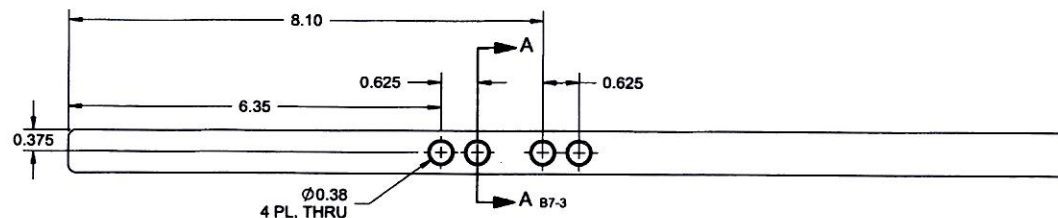

**D4034-3 RIB**

**RELEASED**  
2013-06-28

**NOTES:**

- 1) MATERIAL: AISI 304/316 STAINLESS STEEL SQUARE TUBE, 0.75 X 0.75 X 0.049 WALL  
REF DART SPEC. M304TS0.750W.049
- 2) FINISH: NONE
- 3) TOLERANCES: PER DART QSI 018 UNLESS OTHERWISE NOTED
- 4) UNITS: INCHES UNLESS OTHERWISE NOTED
- 5) BREAK SHARP EDGES: 0.005 TO 0.010 MAX
- 6) IDENTIFICATION: N/A
- 7) WEIGHT -1: 0.13 lbs  
-3: 0.62 lbs

|            |          |   |              |
|------------|----------|---|--------------|
| DESIGN     | AJS      | <b>DART AEROSPACE LTD</b><br>HAWKESBURY, ONTARIO, CANADA   |              |
| DRAWN      | AJS      |   |              |
| CHECKED    | AP       | DRAWING NO.   | REV. C       |
| MFG. APPR. | AS       | D4034   | SHEET 3 OF 3 |
| APPROVED   | AP       | TITLE   | SCALE        |
| DE APPR.   | AP       | UPPER RIB ASSY, BASKET BASE   | NTS          |
| DATE       | 13.03.13 | COPYRIGHT © 2010 BY DART AEROSPACE LTD<br>THIS DOCUMENT IS PRIVATE AND CONFIDENTIAL AND IS SUPPLIED ON THE EXPRESS CONDITION THAT IT IS<br>NOT TO BE REPRODUCED OR COPIED OR COMMUNICATED TO ANY OTHER PERSON WITHOUT<br>WRITTEN PERMISSION FROM DART AEROSPACE LTD. |              |